Phase III Site Plan

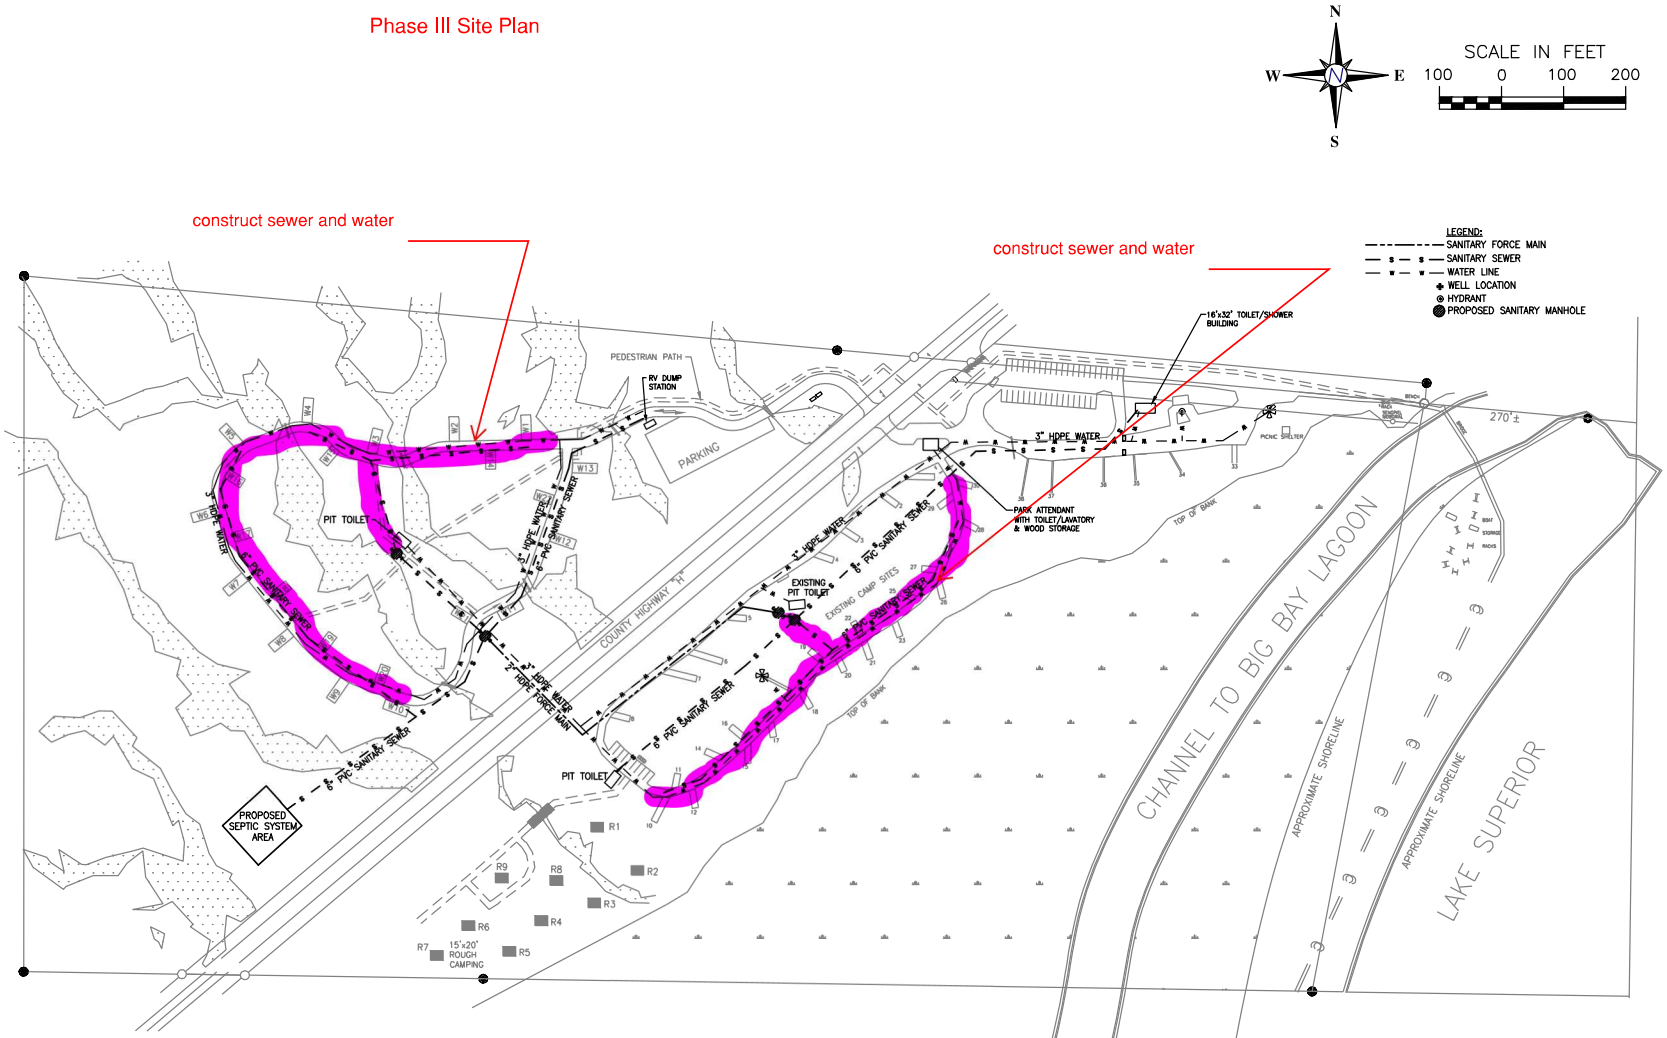

NOTE:
POWER DISTRIBUTION PROPOSED FROM WELL, THROUGH WATER LOOP AND CONNECTING TO SEPTIC SYSTEM AREA.

CHEQUAMEGON BAY ENGINEERING, INC.

REVISIONS:

PROJECT NO. 10-113

DATE 2-1-11

BIG BAY TOWN PARK
MASTER PLAN
TOWN OF LAPOINTE
MADELINE ISLAND

CAMPGROUND UTILITIES

APPROVED BY: JPG

DRAWN BY: NLB

FIGURE NO. C105